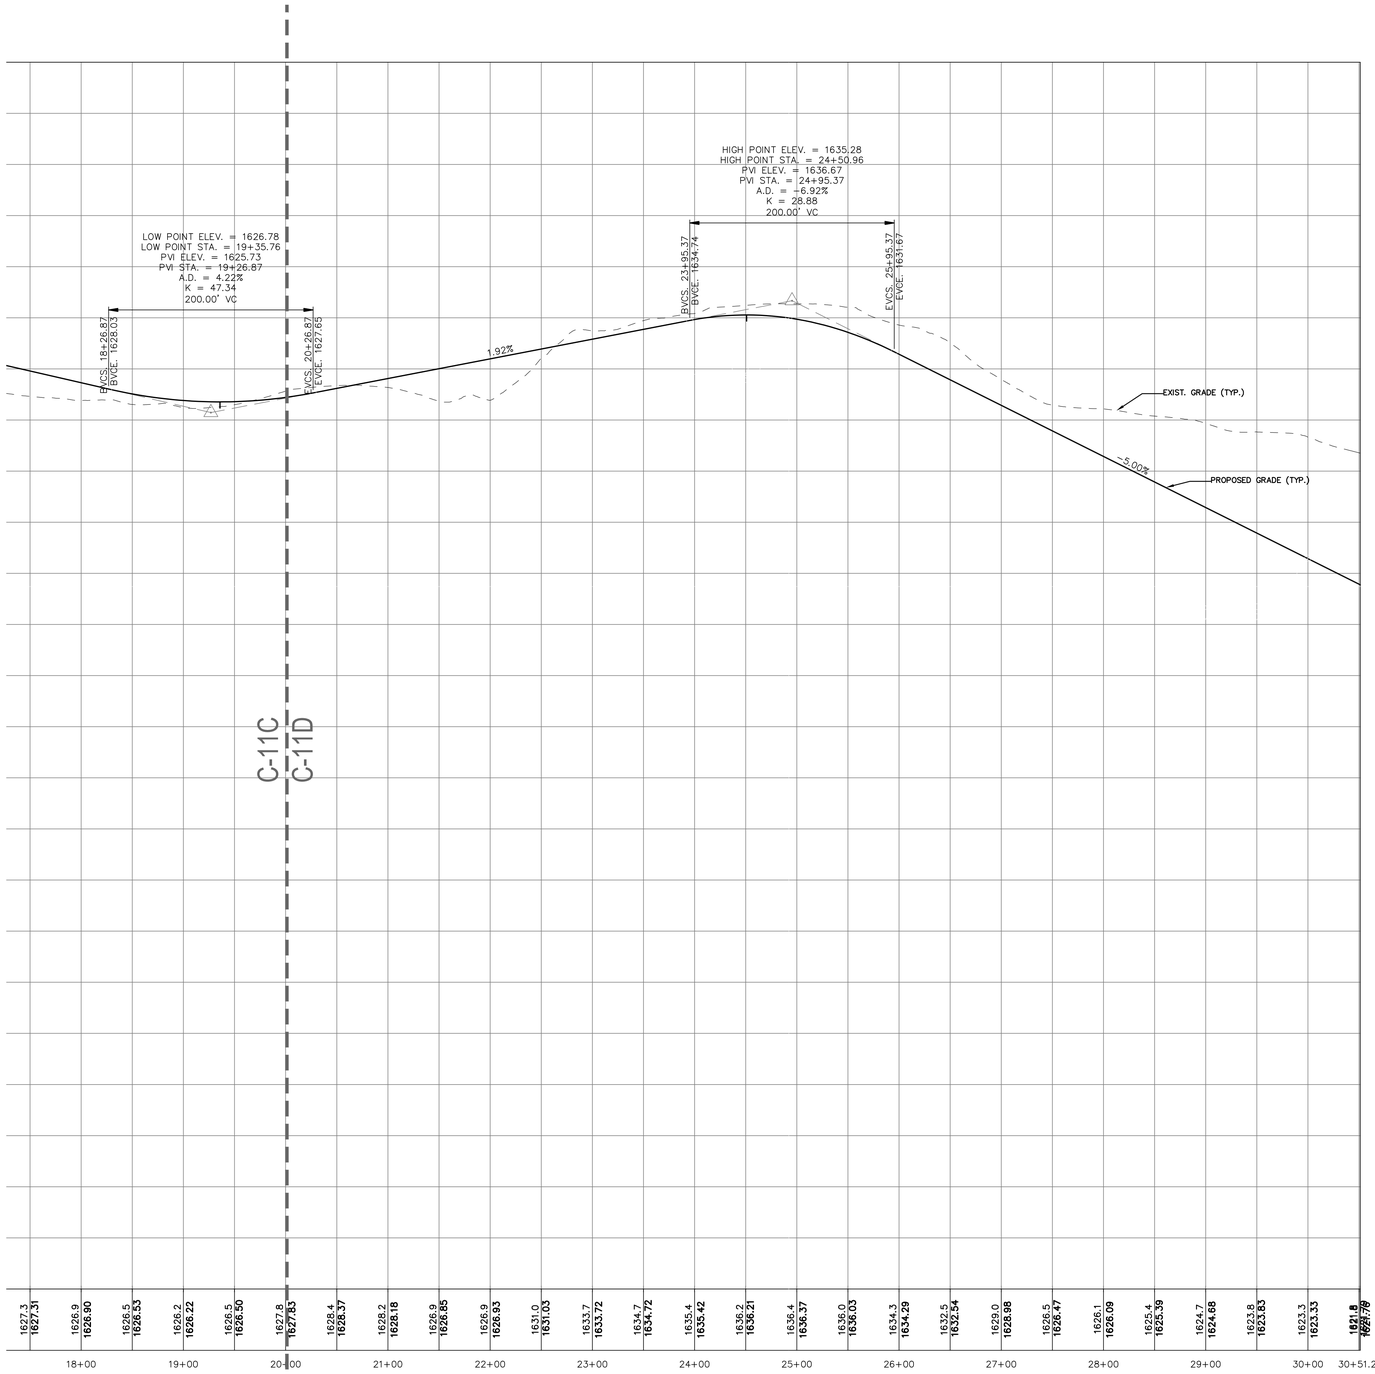

Road BB Profile sta 20+00 to end

VERTICAL SCALE
6 0 3 6 12
(IN FEET)
1 inch = 6 ft.

HORIZONTAL SCALE
60 0 30 60 120
(IN FEET)
1 inch = 60 ft.

It is a violation of NYS Education Law, Article 145 Section 7209-2, for any person, unless acting under the direction of a licensed professional engineer, architect, or land surveyor, to alter an item in any way. If an item bearing the seal of an engineer or land surveyor is altered, the altering engineer or land surveyor shall affix to the item his seal and the notation "altered by" followed by his signature and the date of such alteration, and a specific description of the alteration.

ALL DIMENSIONS MUST BE VERIFIED BY THE CONTRACTOR. NOTIFY PAULUS, SOKOLOWSKI AND SARTOR LLC OF ANY DISCREPANCIES FOUND BETWEEN THE CONTRACT DRAWINGS OR SPECIFICATIONS BEFORE PROCEEDING WITH CONSTRUCTION.

ALL DIMENSIONS SHALL BE AS NOTED IN WORDS OR NUMBERS ON THE CONTRACT DRAWINGS. DO NOT SCALE THE DRAWINGS TO DETERMINE DIMENSIONS.

THESE CONTRACT DRAWINGS CONTAIN DATA INTENDED SPECIFICALLY FOR THE NOTED PROJECT AND CLIENT. THEY ARE NOT INTENDED FOR USE ON EXTENSIONS OF THIS PROJECT OR FOR REUSE ON ANY OTHER PROJECT.

THE COPYING AND/OR MODIFICATION OF THIS DOCUMENT OR ANY PORTION THEREOF WITHOUT THE WRITTEN PERMISSION OF PAULUS, SOKOLOWSKI, AND SARTOR IS PROHIBITED.

COPYRIGHT 2016 PAULUS, SOKOLOWSKI, AND SARTOR – ALL RIGHTS RESERVED.

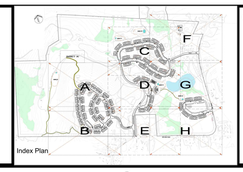

Index Plan

CONSULTANTS
PS&S
integrating design & engineering
67A MOUNTAIN BOULEVARD EXTENSION
P.O.BOX 4039
WARREN, NEW JERSEY 07059
PHONE:(732) 560-9700
FAX: (732) 560-9768

LISA A. DIGEROLAMO, P.E.
PROFESSIONAL ENGINEER
NEW YORK LIC. NO. 086749
SIGNATURE
7/1/2016
DATE

REVISIONS/ISSUES

REV	DATE	DESCRIPTION
1	02/10/16	PRE-ISSUE FOR TEAM REVIEW
2	05/11/16	PRELIMINARY SITE PLAN REVIEW
3	07/5/16	SUBMISSION TO PLANNING BOARD

PROJECT TITLE
PRELIMINARY & FINAL SITE PLAN
Gan-Eden Estates
TOWN OF THOMPSON SULLIVAN COUNTY NEW YORK

TAX LOT
SECTION 2,
BLOCK 1/ LOT 6.3

SHEET TITLE
Road Profiles
Road BB
sta 20+00 to end

INITIAL DATE 12/04/2015	JOB NO. 01895/0053
SCALE AS NOTED	B/O
DRAWN CY/FM	SHEET NO. C-11D
CHKD. AG/LAD	62 OF 79

PROJECT FILE NAME: P:\01895\00053\Drawings\Working\01895-00053-RoadProfiles.dwg LAST EDIT: 07/7/2016 - 11:51:18 AM LOGIN: cyoder PLOTSTYLE: 01895-00053-PPSD.stb PLOT: 42x30x_Standard_LJD SCALE: 1:60 01895-00053-INDEX-MAP.dgn